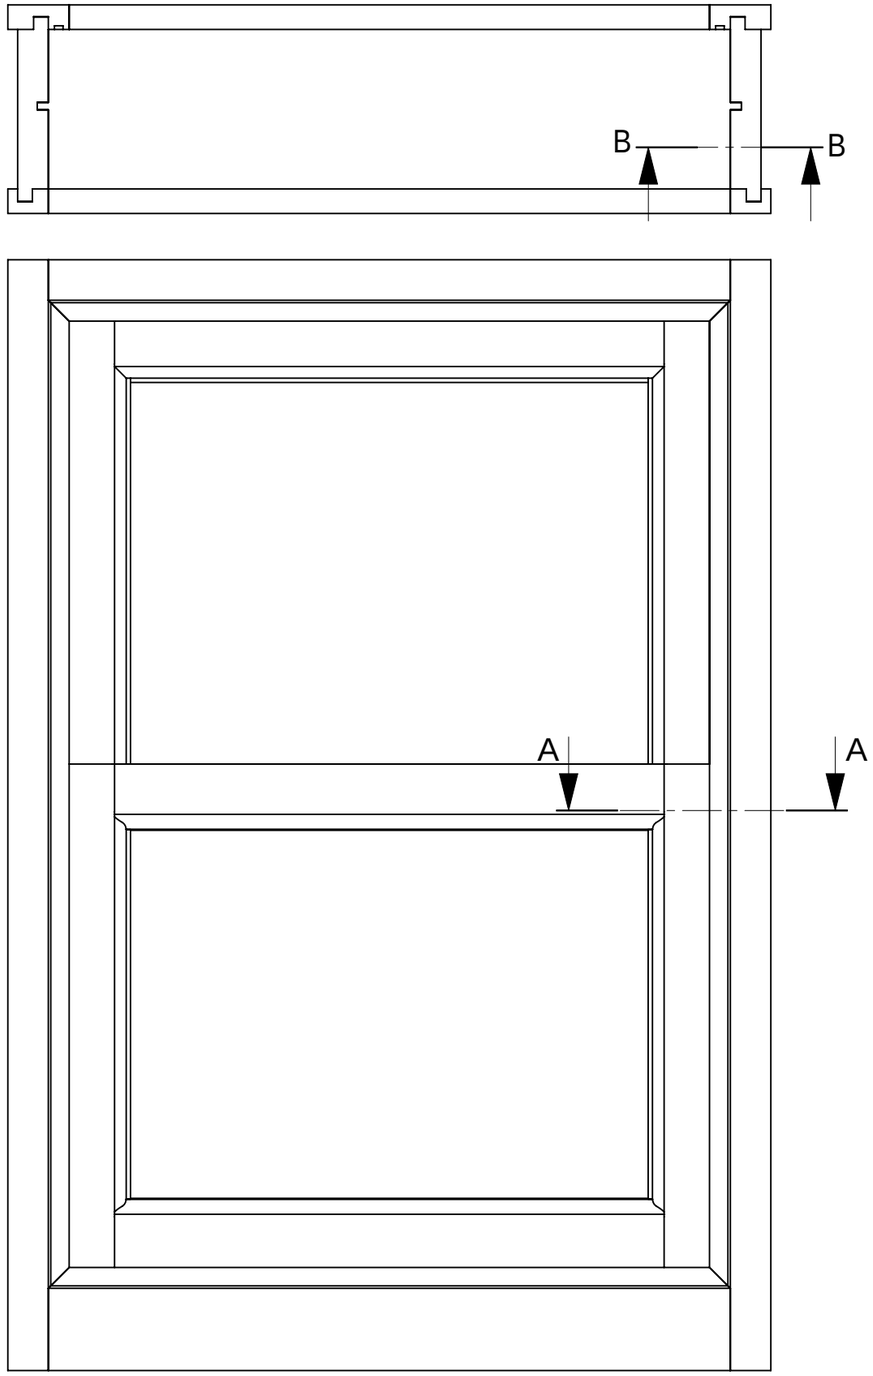

TYPICAL SASH WINDOW

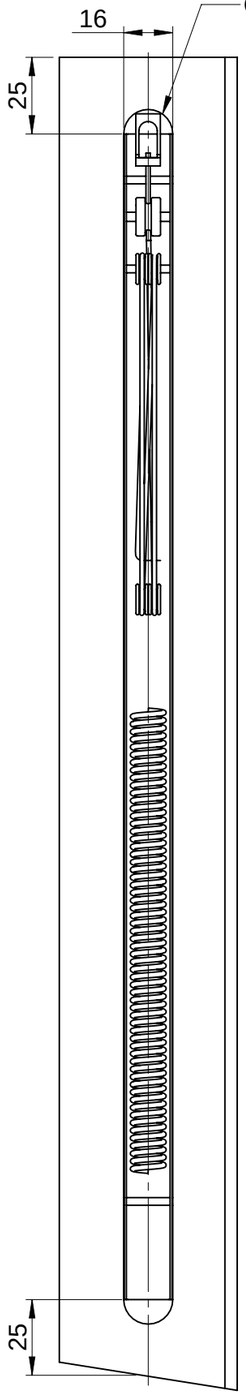

SECTION SHOWING CUT OUT FOR
BALANCE SYSTEM IN JAMB

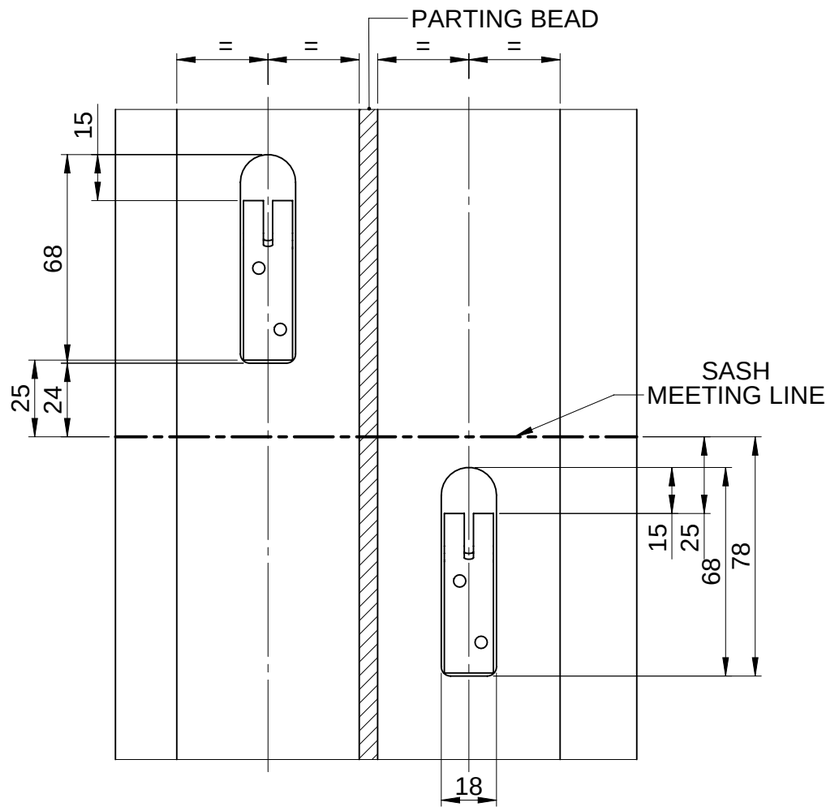

SECTION SHOWING POCKETS
FOR BRACKETS IN STILE

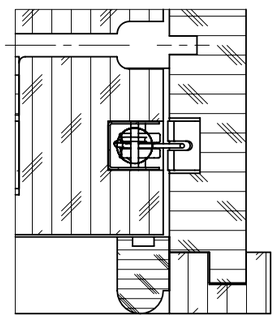

SECTION A-A
SCALE 1 : 2

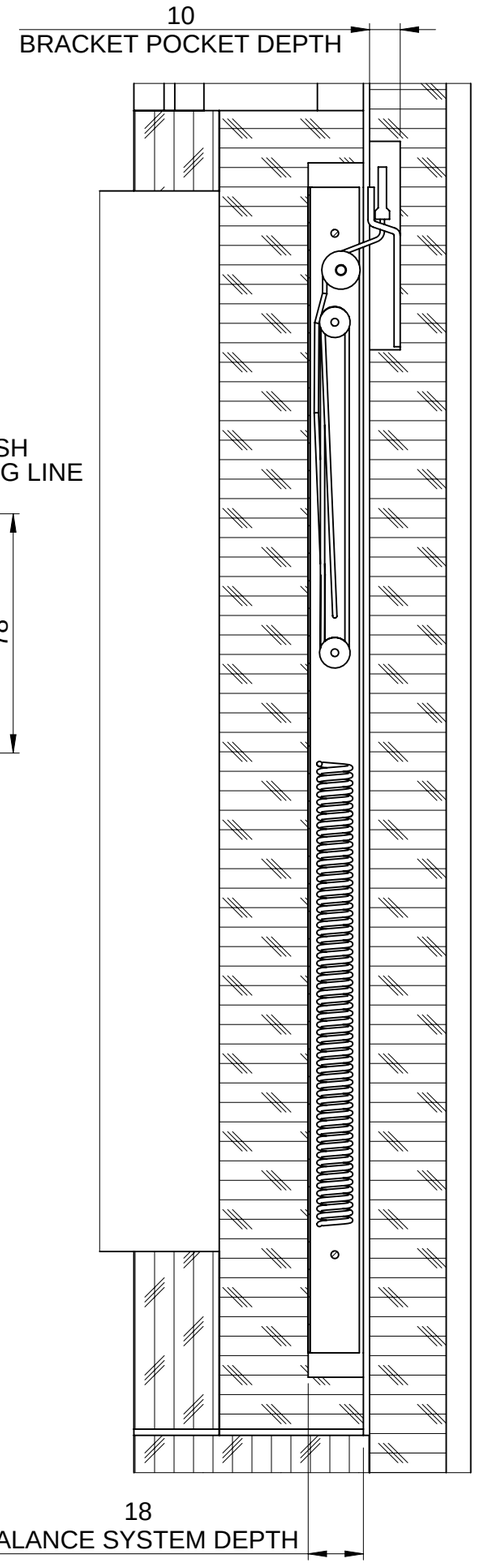

SECTION B-B
SCALE 1 : 2

BSI
Balance Systems Innovations Ltd
Unit 15
38 Stilebrook Road
Yardley Industrial Estate
Olney, Buckinghamshire
MK46 5EA
Phone- 01234 712085
Fax - 01234 713092
Email - Info@sashbalance.co.uk
Web - www.sashbalance.co.uk